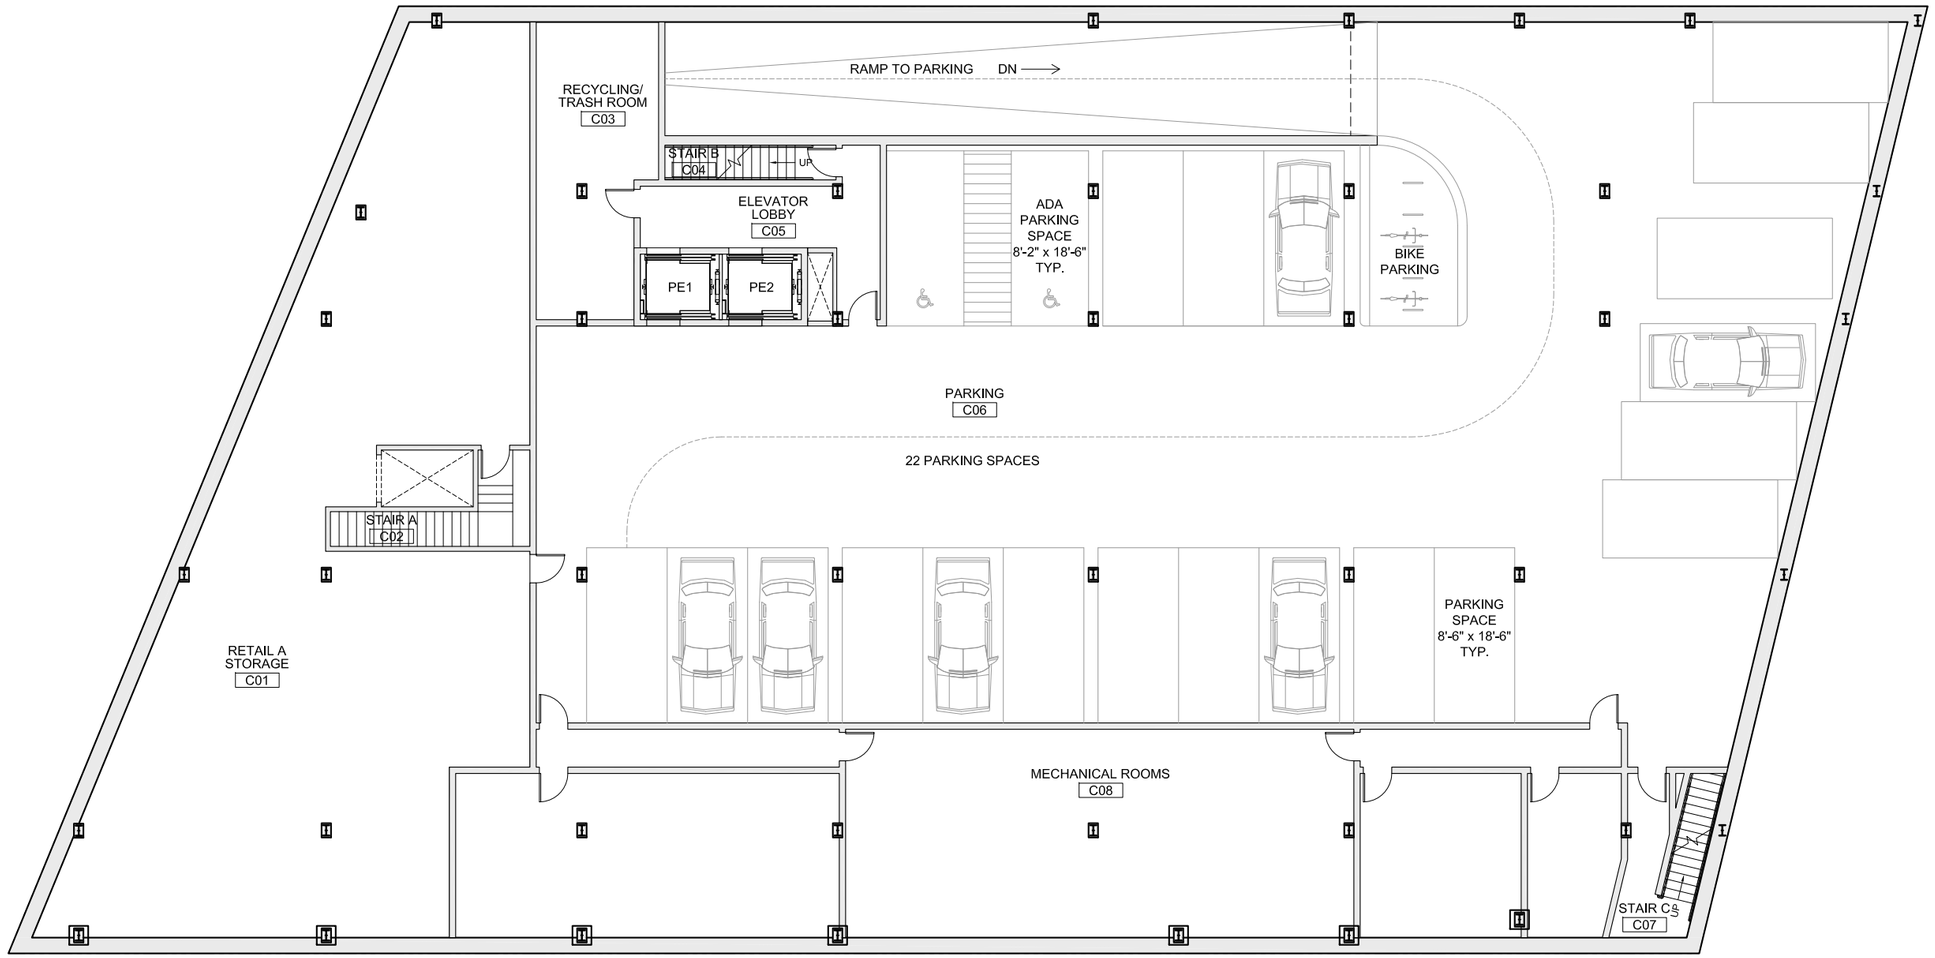
RAMP TO PARKING
DN
RECYCLING/
TRASH ROOM
C03
STAIR B
C04
UP
ELEVATOR
LOBBY
C05
PE1
PE2
ADA
PARKING
SPACE
8'-2" x 18'-6"
TYP.
BIKE
PARKING
PARKING
C06
22 PARKING SPACES
STAIR A
C02
RETAIL A
STORAGE
C01
PARKING
SPACE
8'-6" x 18'-6"
TYP.
MECHANICAL ROOMS
C08
STAIR C
C07

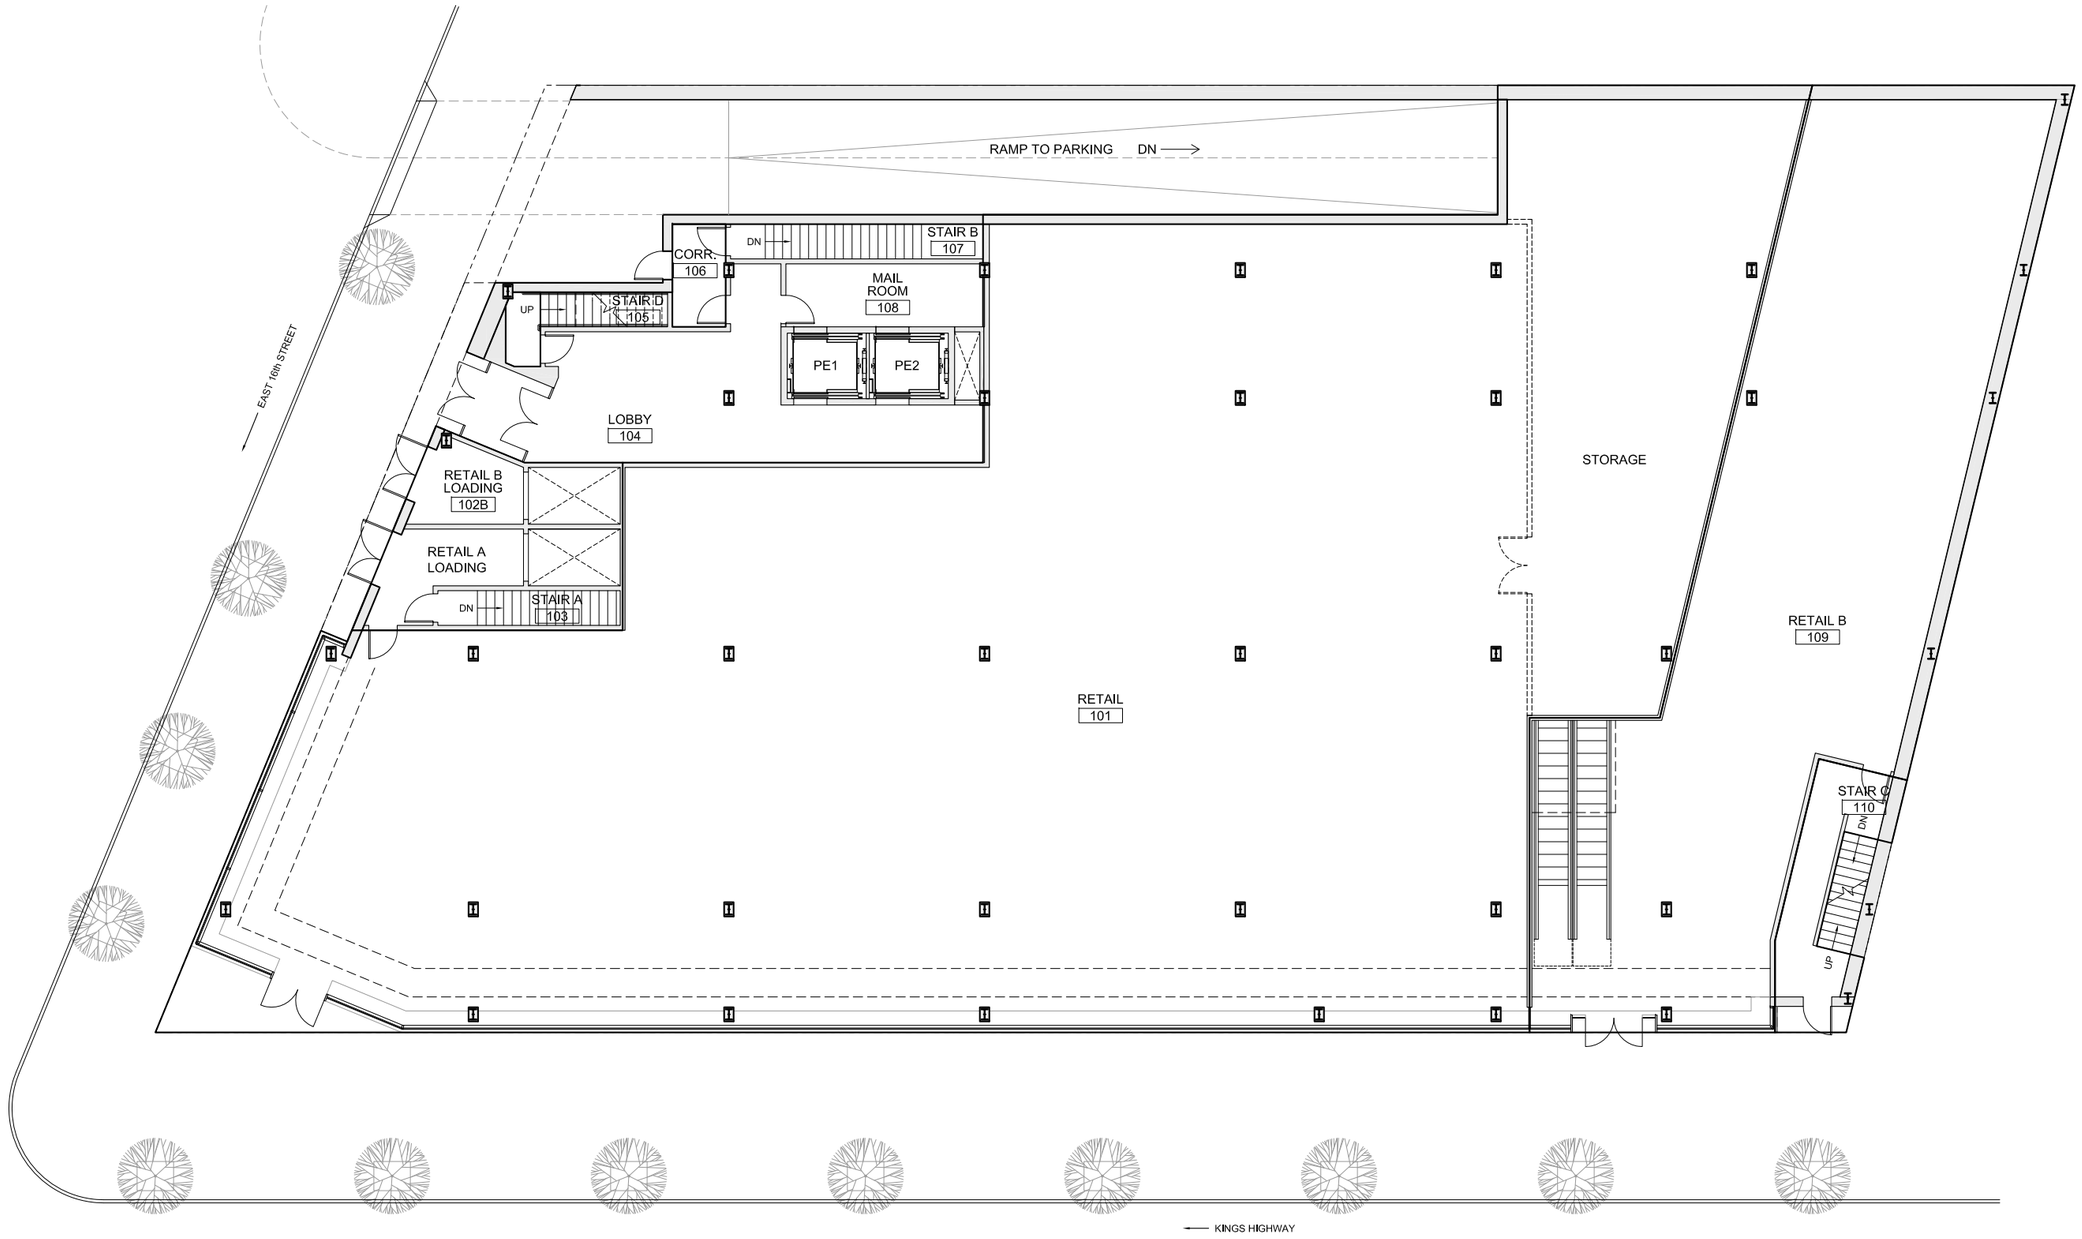
RAMP TO PARKING
DN
STAIR B
107
DN
CORR.
106
MAIL
ROOM
108
UP
STAIR D
105
PE1
PE2
LOBBY
104
EAST 16th STREET
RETAIL B
LOADING
102B
RETAIL A
LOADING
DN
STAIR A
103
STORAGE
RETAIL B
109
RETAIL
101
STAIR C
110
DN
UP
KINGS HIGHWAY

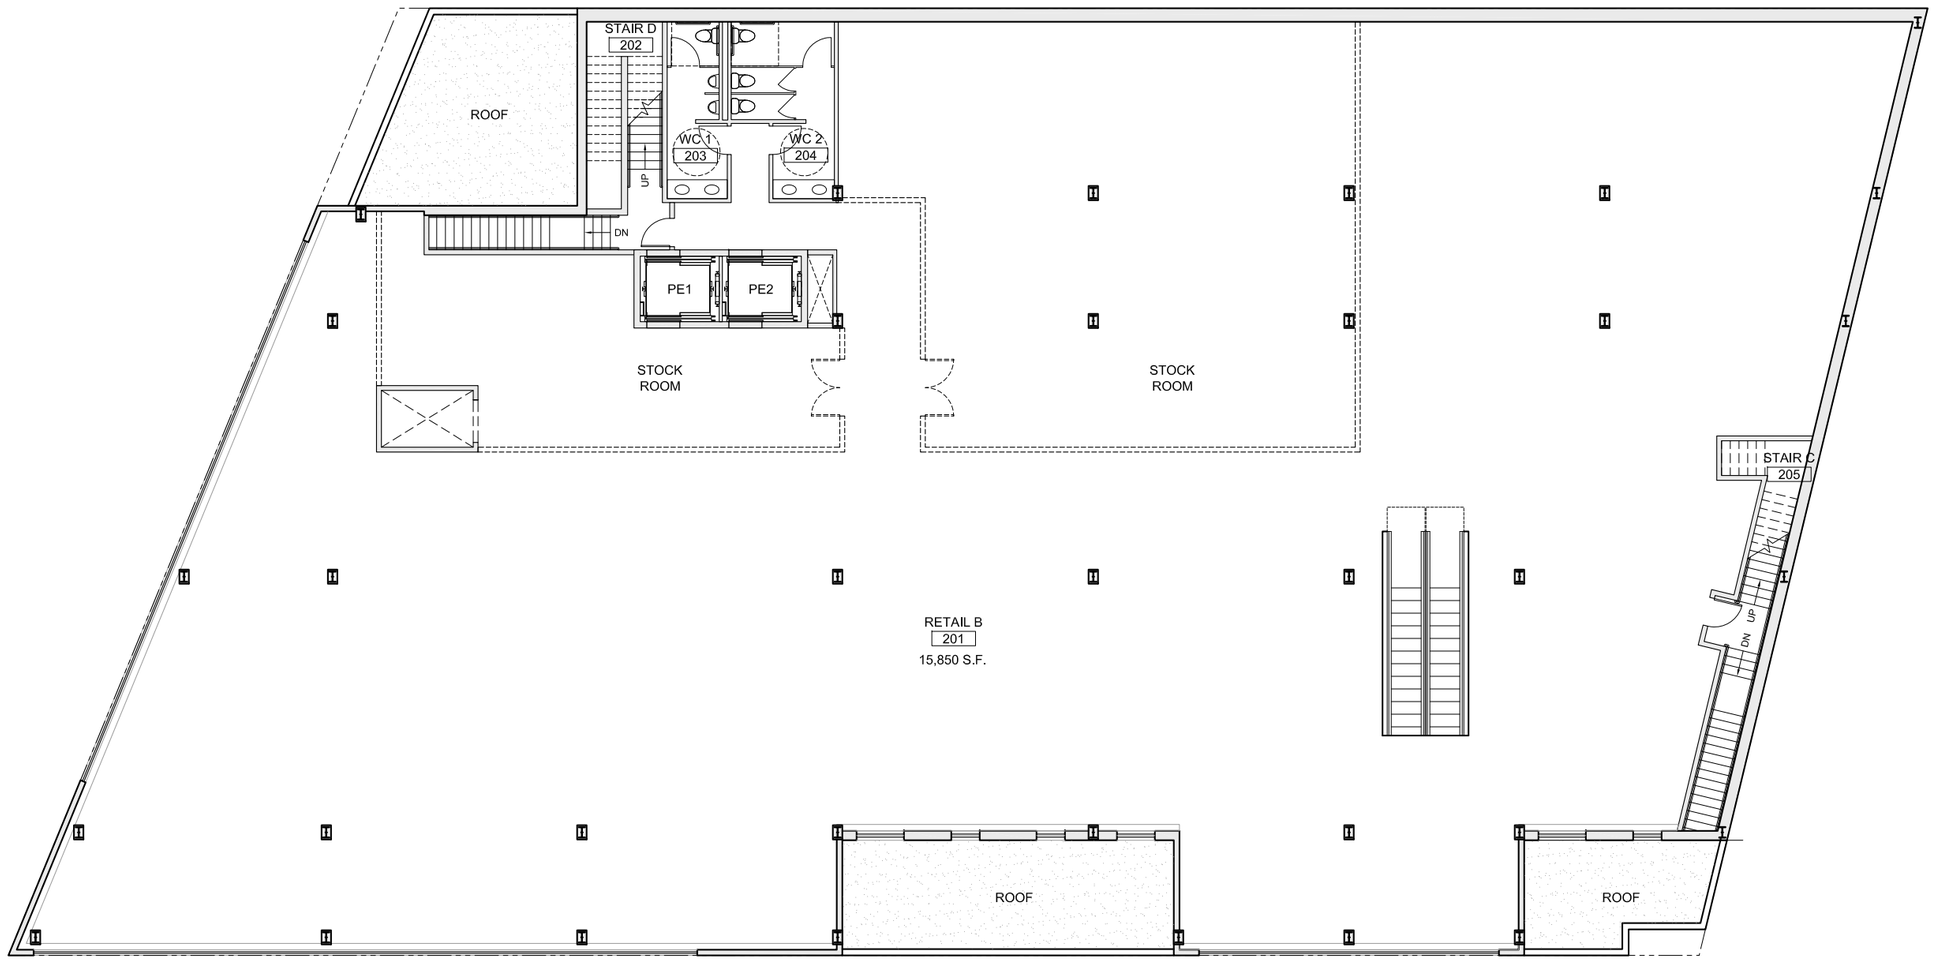
STAIR D
202
ROOF
WC 1
203
WC 2
204
UP
DN
PE1
PE2
STOCK
ROOM
STOCK
ROOM
STAIR C
205
UP
DN
RETAIL B
201
15,850 S.F.
ROOF
ROOF

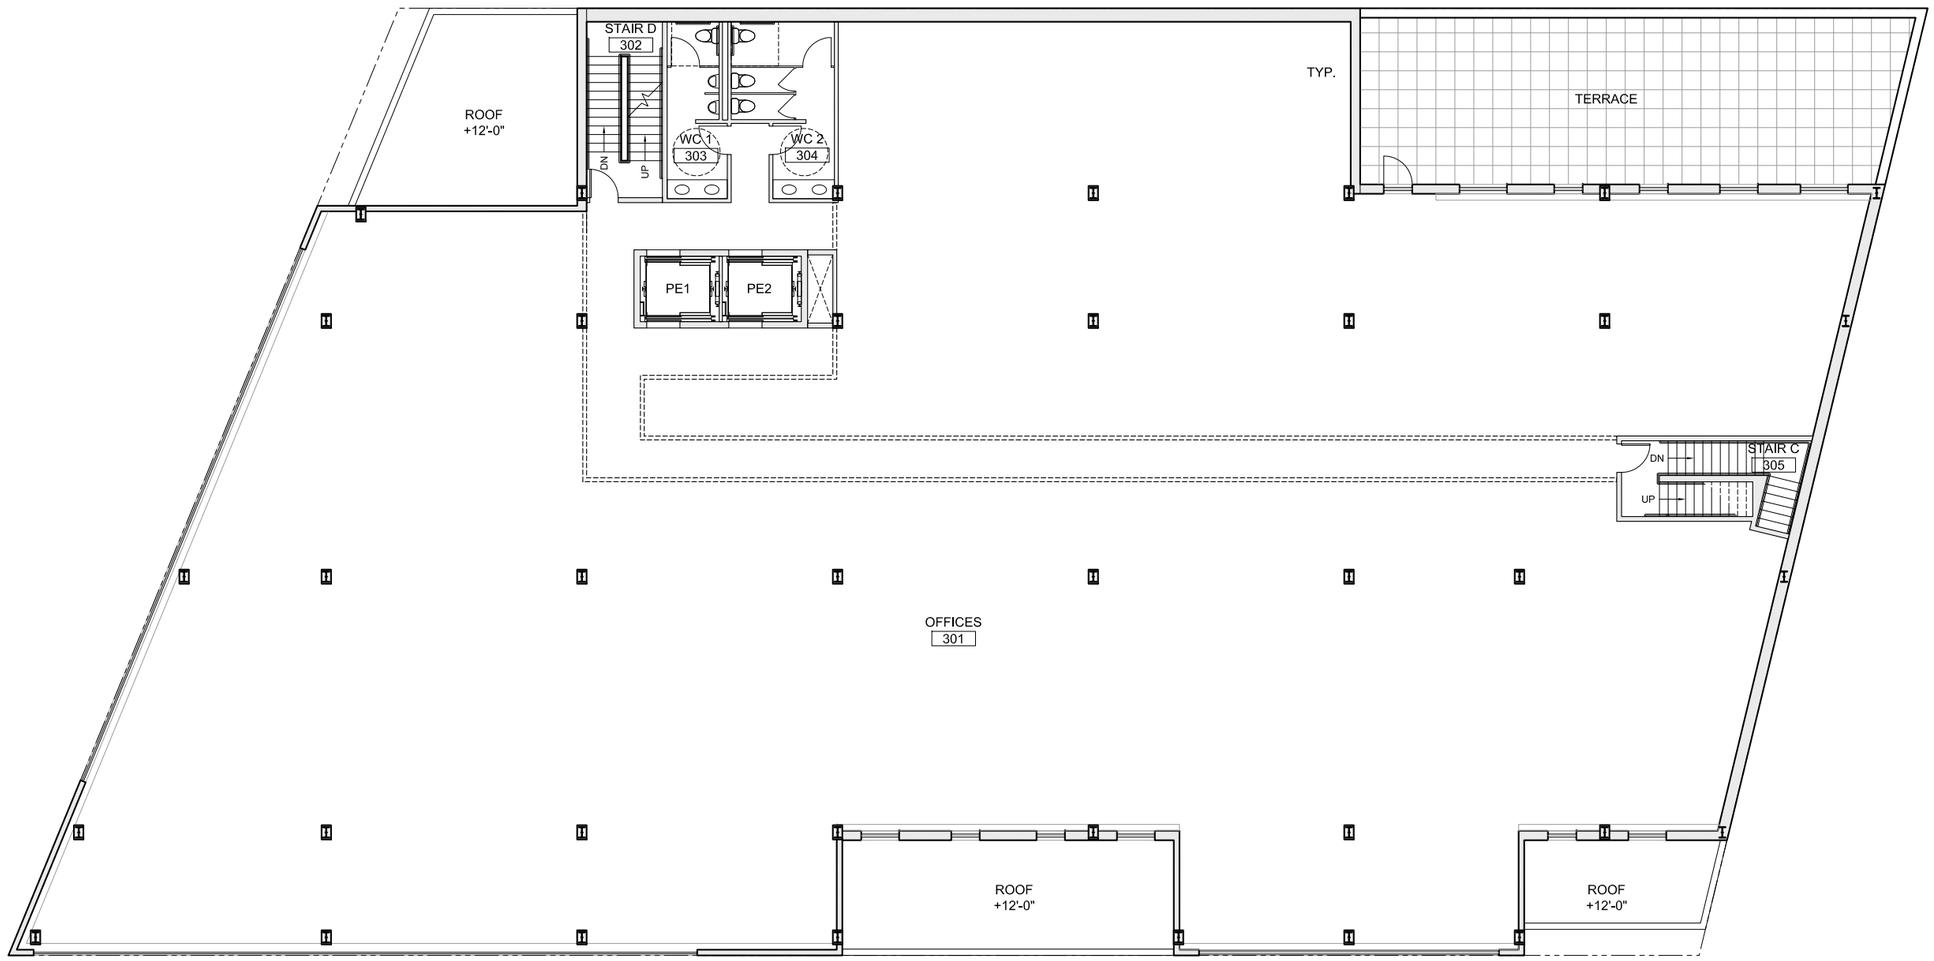
STAIR D
302
ROOF
+12'-0"
WC 1
303
WC 2
304
DN
UP
TYP.
TERRACE
PE1
PE2
STAIR C
305
DN
UP
OFFICES
301
ROOF
+12'-0"
ROOF
+12'-0"

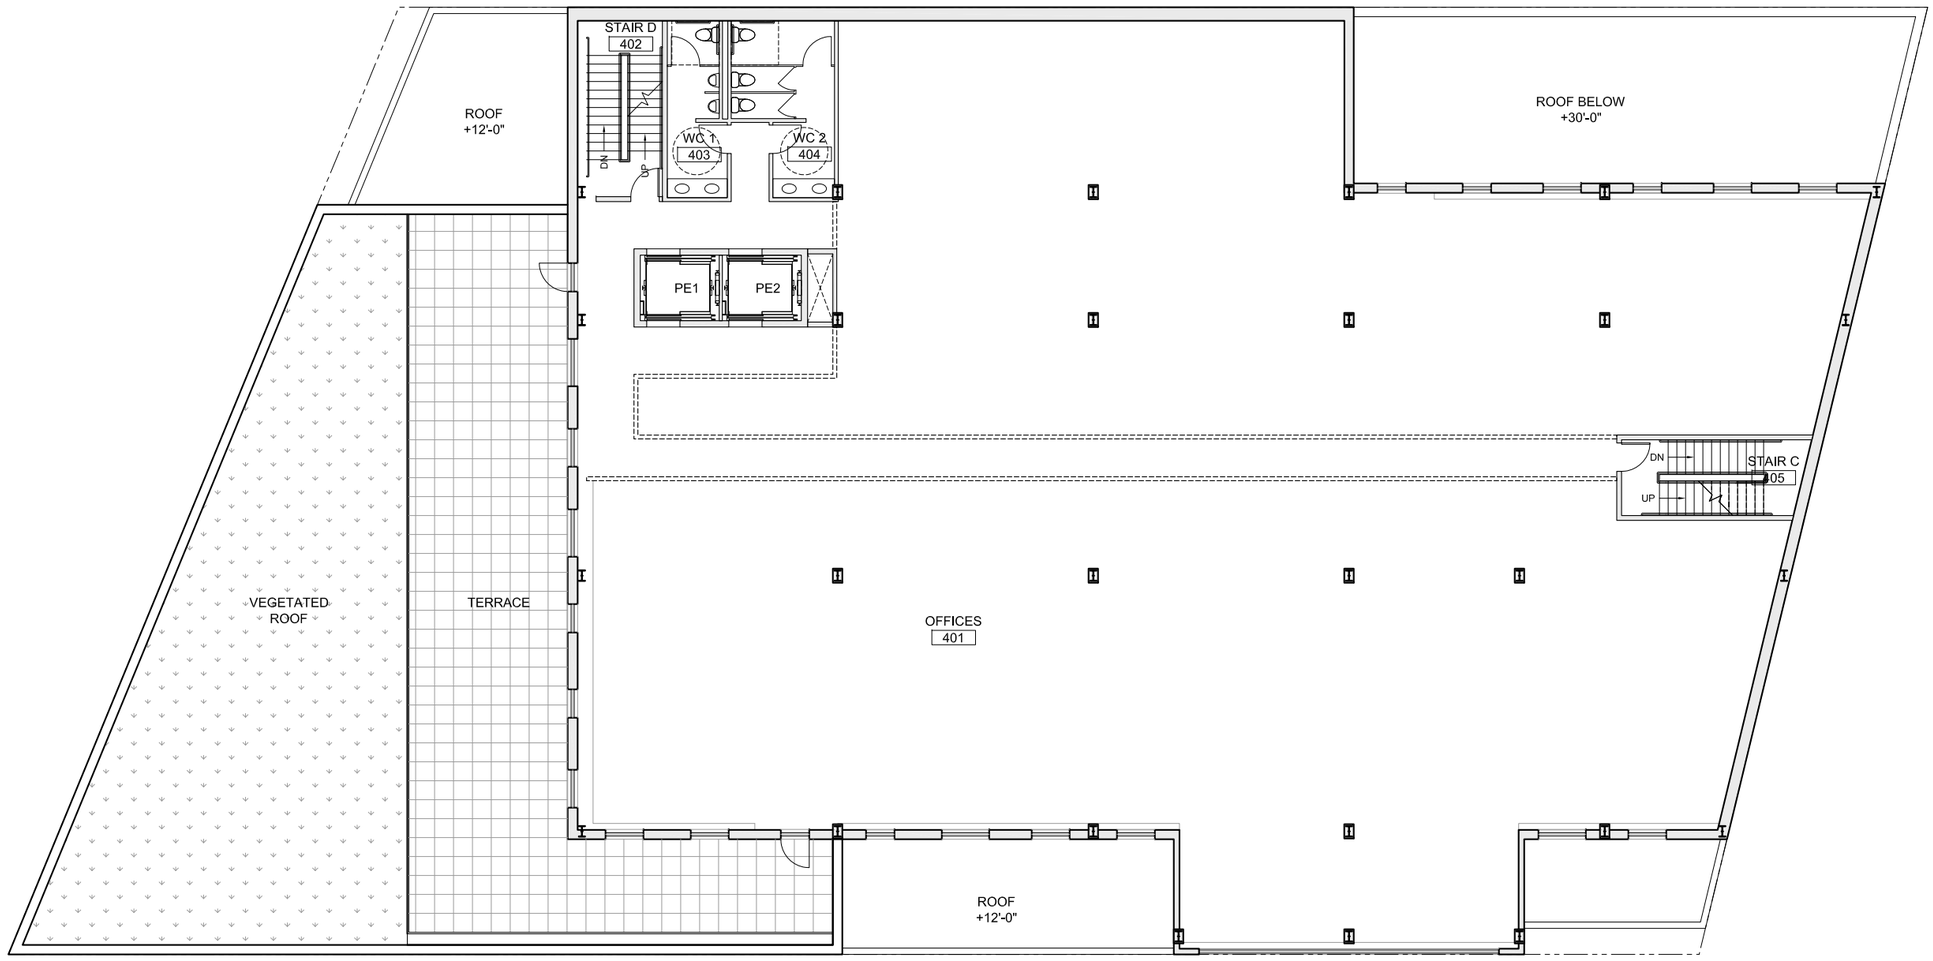
STAIR D
402
DN
UP
WC 1
403
WC 2
404
ROOF
+12'-0"
ROOF BELOW
+30'-0"
PE1
PE2
DN
UP
STAIR C
405
VEGETATED
ROOF
TERRACE
OFFICES
401
ROOF
+12'-0"

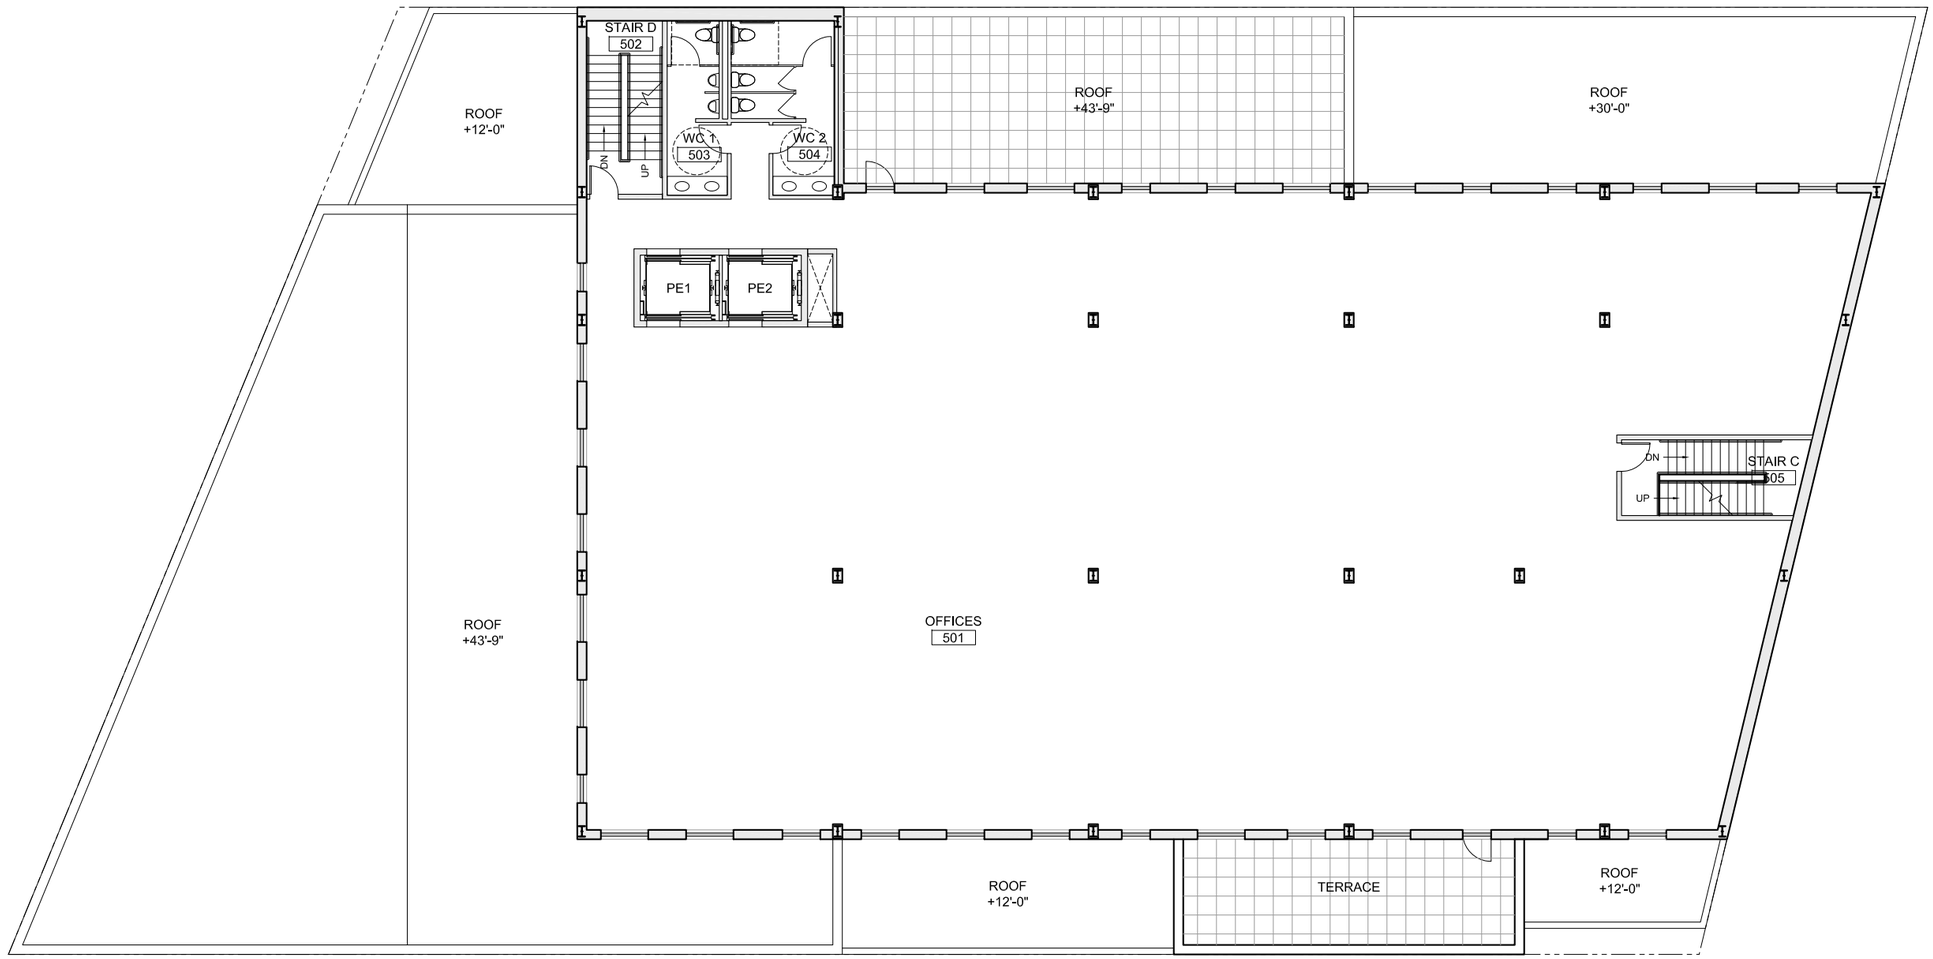
STAIR D
502
ROOF
+12'-0"
ROOF
+43'-9"
ROOF
+30'-0"
WC 1
503
WC 2
504
DN
UP
PE1
PE2
STAIR C
505
DN
UP
ROOF
+43'-9"
OFFICES
501
ROOF
+12'-0"
TERRACE
ROOF
+12'-0"